66261

Location of Wastewater Connection

Public Works Maintenance
1820 Roosevelt Blvd.
Eugene, Oregon 97402
(541) 682-4800

Property Information

Address 710 Filbert Ave

Map and Tax Lot _____ Owner Monkey Hero LLC

Building Type: ☑ SFD ☐ Duplex ☐ Multi-Family ☐ Commercial ☐ Industrial

Permit Information

Permit No. 18-07487-01 Date of Issue 9-20-18

Contractor/Plumber Precision Plumbing Pipe Material 3034, sch40 Pipe Diameter 4, 6"

☐ Right of Way Cut Permit Required ☐ System Development Charge

Installation Date _____ Inspected By Jim LaCasse

Permission granted to attach private sewer connection to public sewer in conformance to City standards and specifications.

Public Wastewater Information Inspected By _____

Index Page No. 85 Segment No. 8048 (Upstream) 11402 (Downstream) Contract No. _____
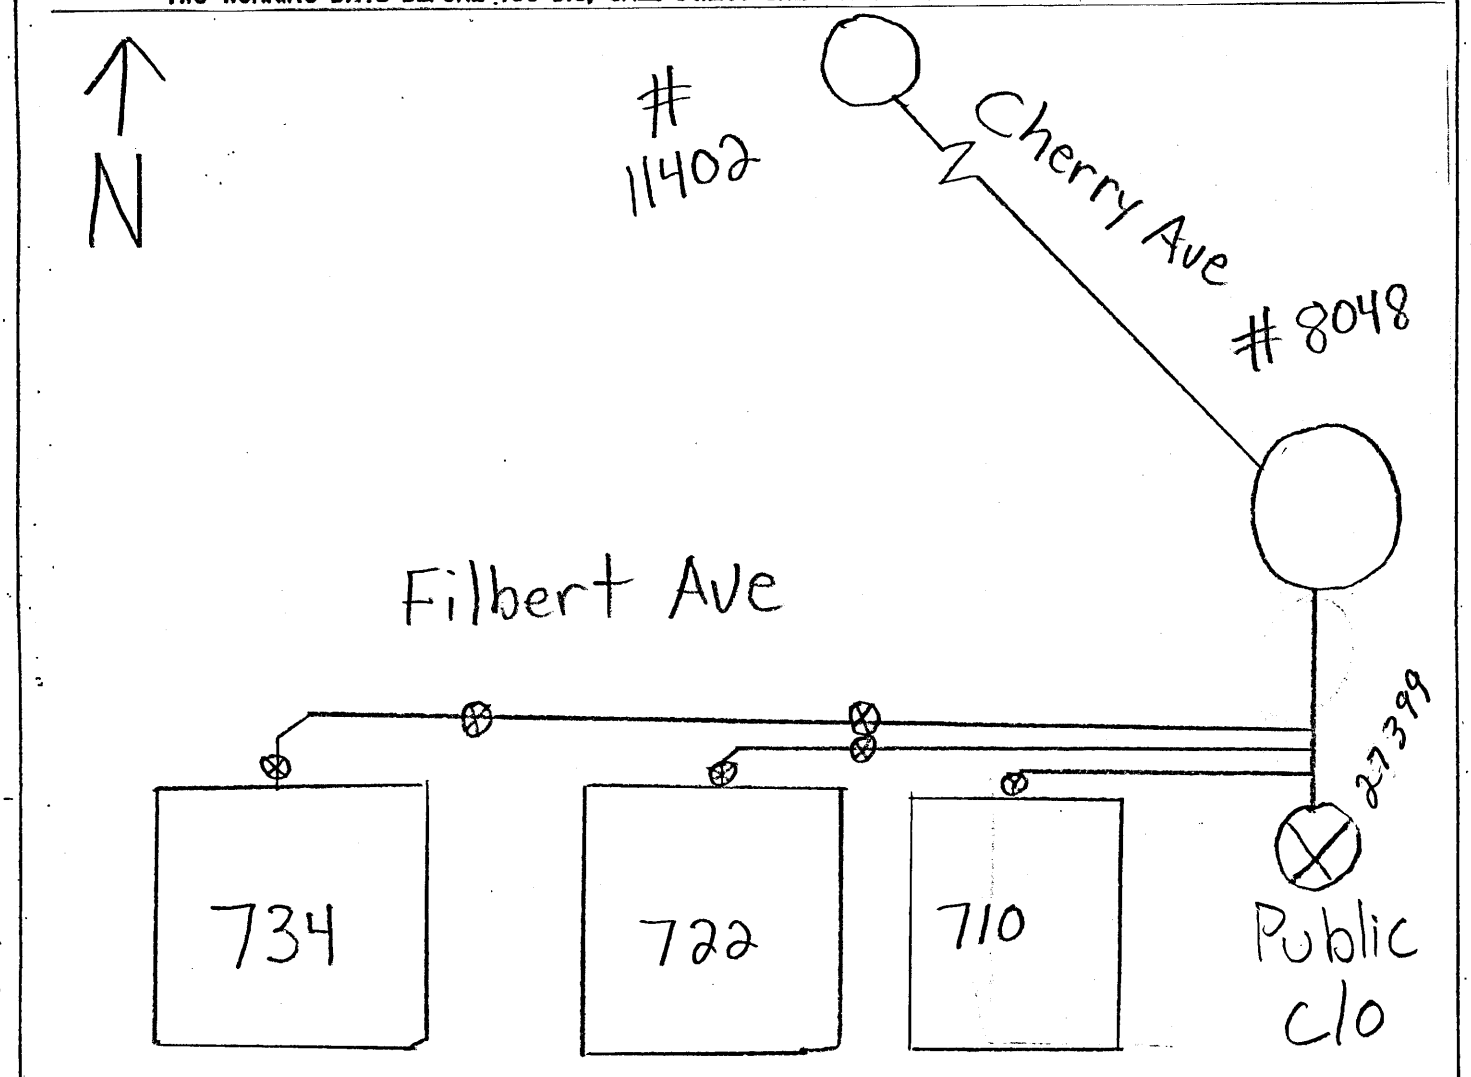
TWO WORKING DAYS BEFORE YOU DIG, CALL UTILITY ONE-CALL SERVICE AT 1-800-332-2344