66284

Location of Wastewater Connection

Public Works Maintenance
1820 Roosevelt Blvd.
Eugene, Oregon 97402
(541) 682-4800

Property Information

Address 2218 Sandy Dr.

Map and Tax Lot — Owner Inform Properties

Building Type: ☑ SFD ☐ Duplex ☐ Multi-Family ☐ Commercial ☐ Industrial

Permit Information

Permit No. 17-02445-01 Date of Issue 4-12-17

Contractor/Plumber Walt Drews Pipe Material 3034 Pipe Diameter 4"

☐ Right of Way Cut Permit Required ☐ System Development Charge

Installation Date 11-7-18 Inspected By Jim LaCasse

Permission granted to attach private sewer connection to public sewer in conformance to City standards and specifications.

Public Wastewater Information Inspected By

Index Page No. 87 Segment No. 12265 (Upstream) 8692 (Downstream) Contract No.
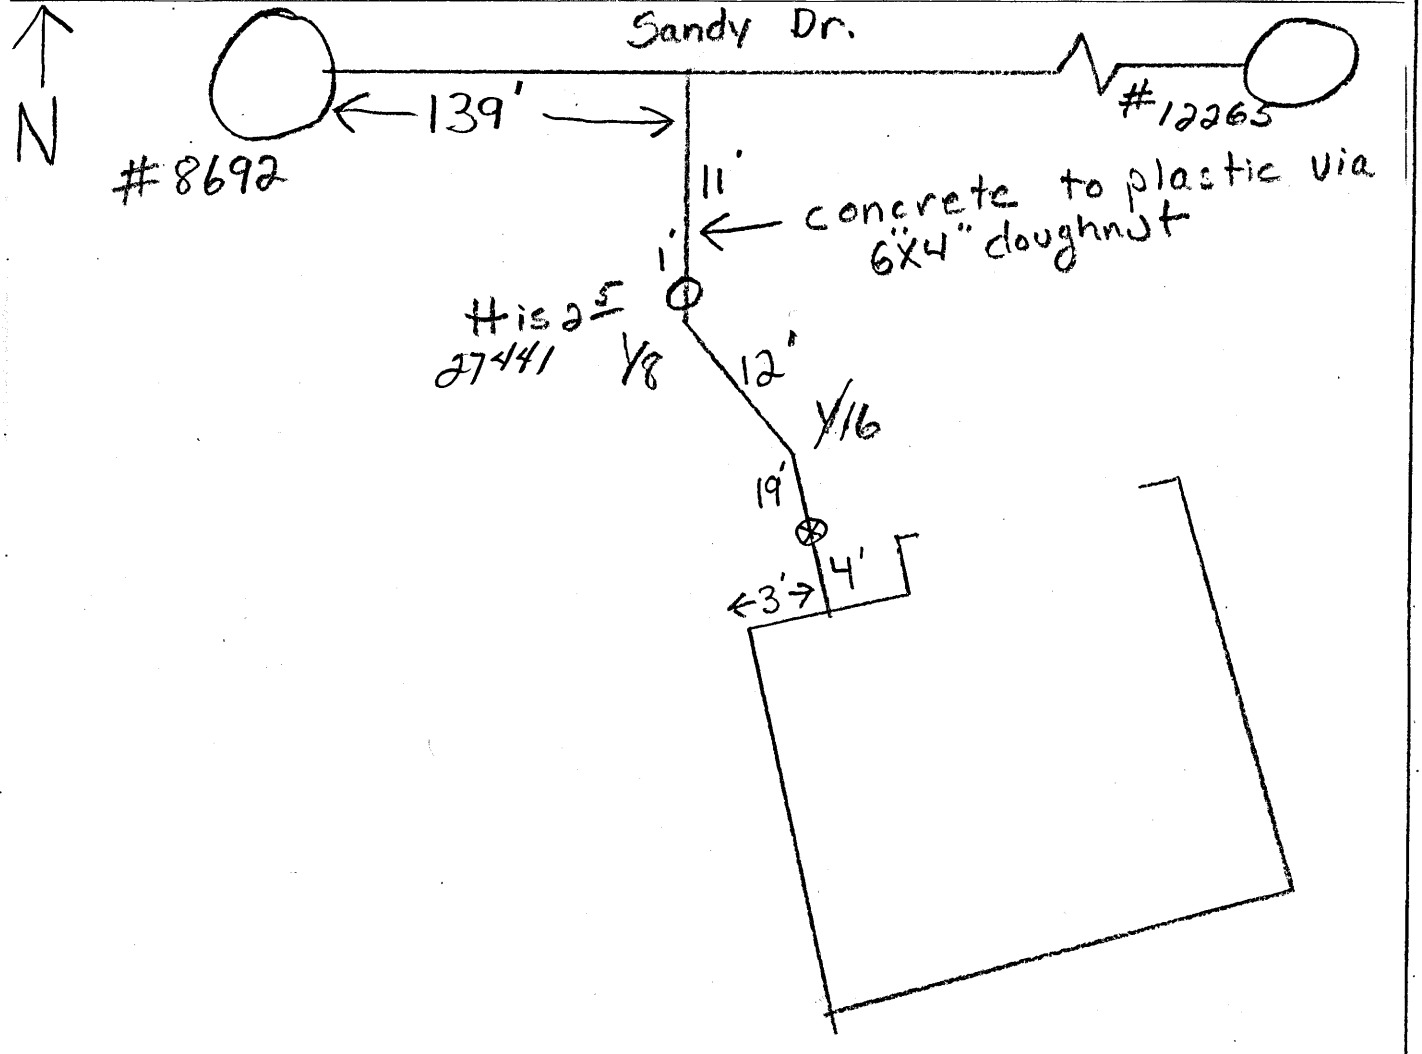
TWO WORKING DAYS BEFORE YOU DIG, CALL UTILITY ONE-CALL SERVICE AT 1-800-332-2344