67125

Location of Wastewater Connection

Public Works Maintenance
1820 Roosevelt Blvd.
Eugene, Oregon 97402
(541) 682-4800

Property Information

Address 2773 ROCKROSE LN

Map and Tax Lot _____ Owner _____

Building Type: ☒ SFD ☐ Duplex ☐ Multi-Family ☐ Commercial ☐ Industrial

Permit Information

Permit No. 23-03574-01 Date of Issue 10-30-23

Contractor/Plumber CHILI Pipe Material ABS Pipe Diameter 4"

☐ Right of Way Cut Permit Required ☐ System Development Charge

Installation Date 12-15-23 Inspected By REYNOLDS

Permission granted to attach private sewer connection to public sewer in conformance to City standards and specifications.

Public Wastewater Information Inspected By _____

Index Page No. _____ Segment No. 45539 (Upstream) 45538 (Downstream) Contract No. _____
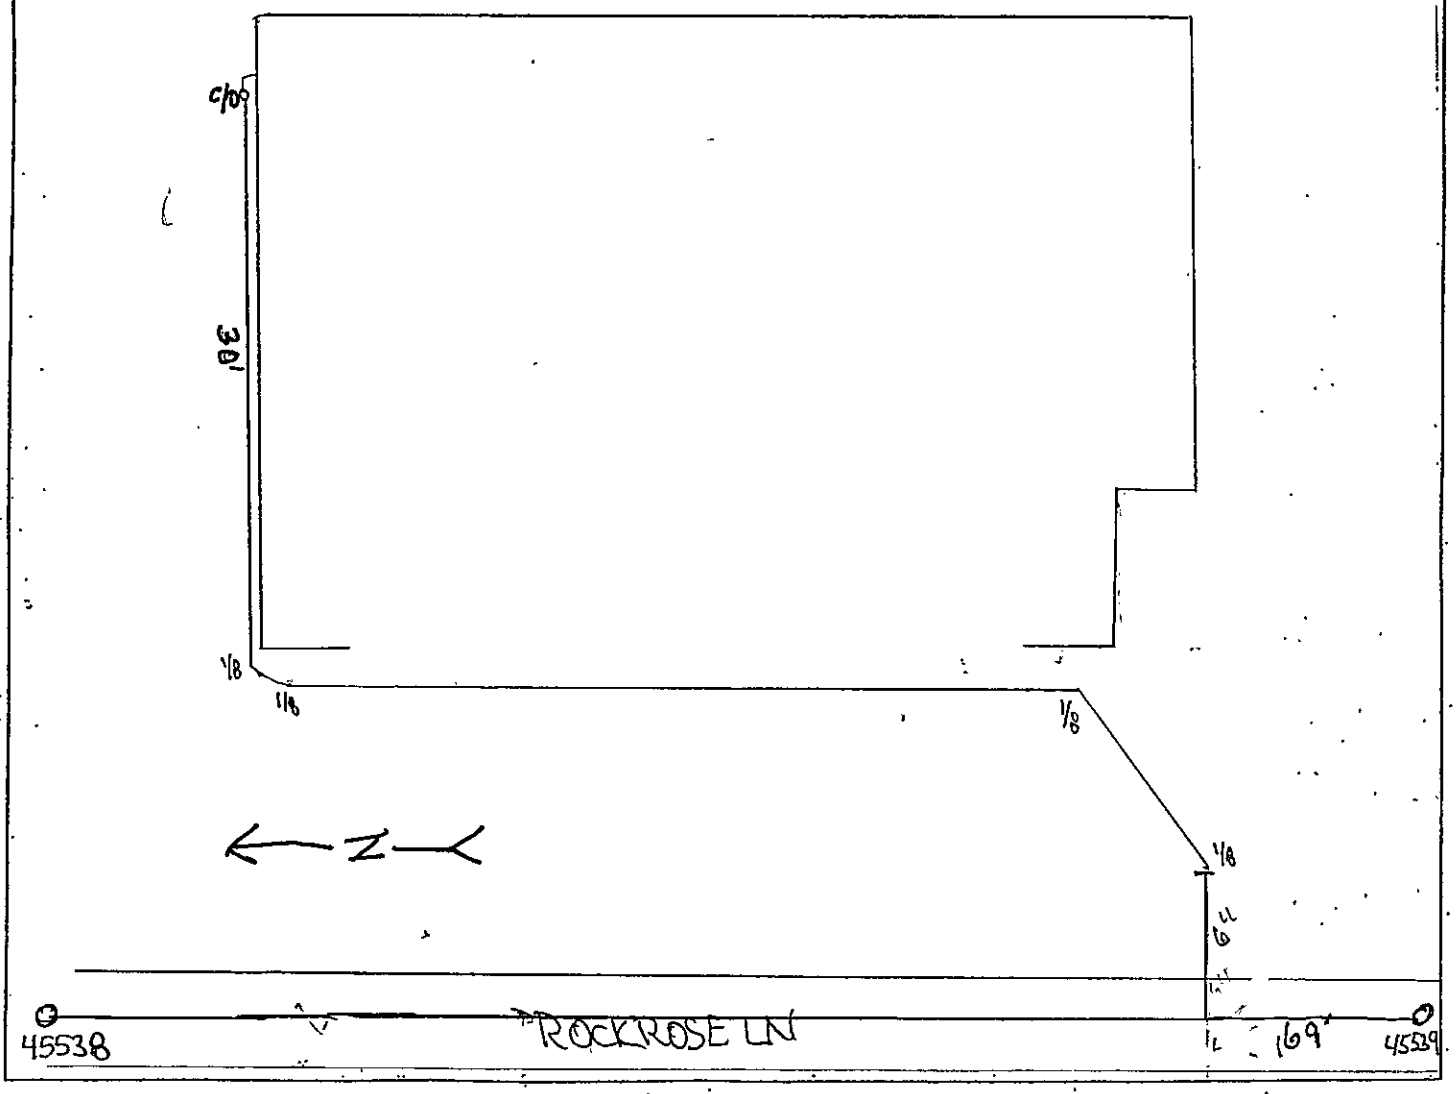
TWO WORKING DAYS BEFORE YOU DIG, CALL UTILITY ONE-CALL SERVICE AT 1-800-332-2344