67193

Location of Sewer Connection

Public Works
Engineering
City of Eugene
244 East Broadway
Eugene, OR 97401
(503) 687-5086

Property Information

Address 1071 W. 8TH AVE

Map and Tax Lot _____ Owner _____

Building Type: ☒ SFD ☐ Duplex ☐ Multi-Family ☐ Commercial ☐ Industrial

Permit Information

Permit No. 24-02949-01 Date of Issue 05-01-2024 ☐ Right-of-Way Cut Permit Required ☐ Systems Development Charge

Contractor/Plumber ACCURATE UNDERGROUND Pipe Material SCH 40 PVC Pipe Diameter 4"

Installation Date 05-07-2024 Inspected By REYNOLDS

Permission granted to attach private sewer connection to public sewer in conformance to City standards and specifications.

Public Sewer Information

Inspected By _____ Segment No. 10298 (UPSTREAM) – 10297 (DOWNSTREAM) Contract No. _____
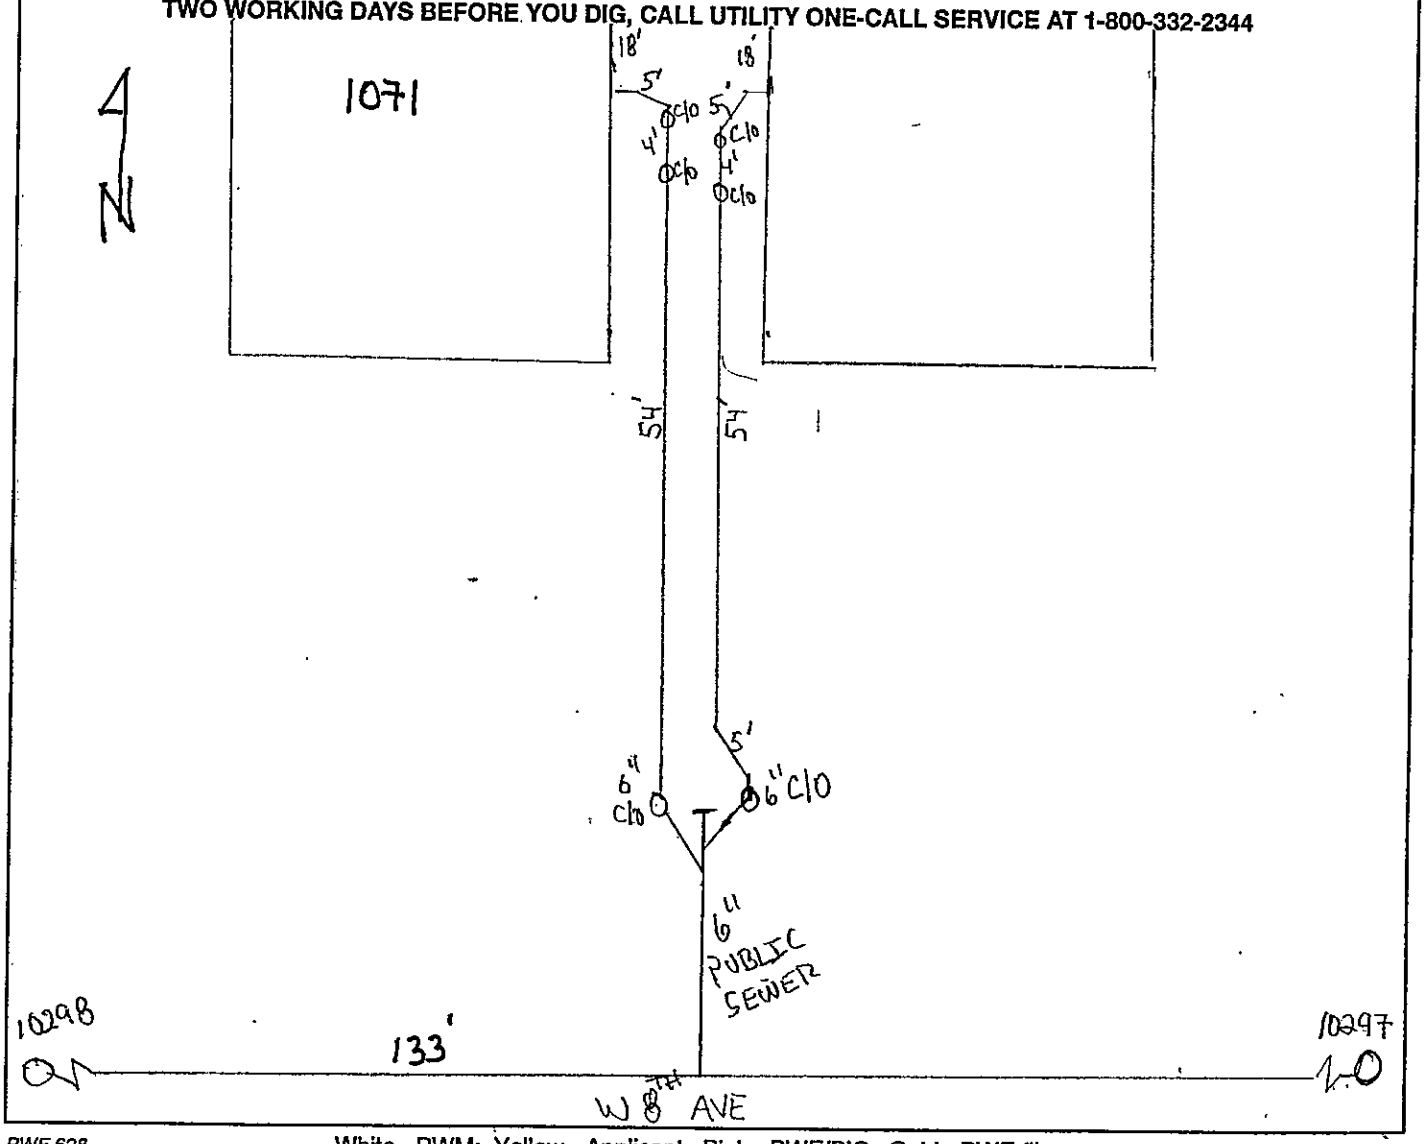
TWO WORKING DAYS BEFORE YOU DIG, CALL UTILITY ONE-CALL SERVICE AT 1-800-332-2344