67272

Location of Sewer Connection

Public Works
Engineering
City of Eugene
244 East Broadway
Eugene, OR 97401
(503) 687-5086

Property Information

Address 3412 SUMMIT SKY BLVD

Map and Tax Lot _____ Owner _____

Building Type: ☒ SFD ☐ Duplex ☐ Multi-Family ☐ Commercial ☐ Industrial

Permit Information

☐ Right-of-Way Cut Permit Required
☐ Systems Development Charge

Permit No. 21-09583-01 Date of Issue 1-3-24

Contractor/Plumber WEST COAST HOMES Pipe Material ABS Pipe Diameter 3"

Installation Date 9-4-24 Inspected By RAYNOLDS

Permission granted to attach private sewer connection to public sewer in conformance to City standards and specifications.

Public Sewer Information

Inspected By _____ Segment No. 19438 (UPSTREAM) – 19437 (DOWNSTREAM) Contract No. _____
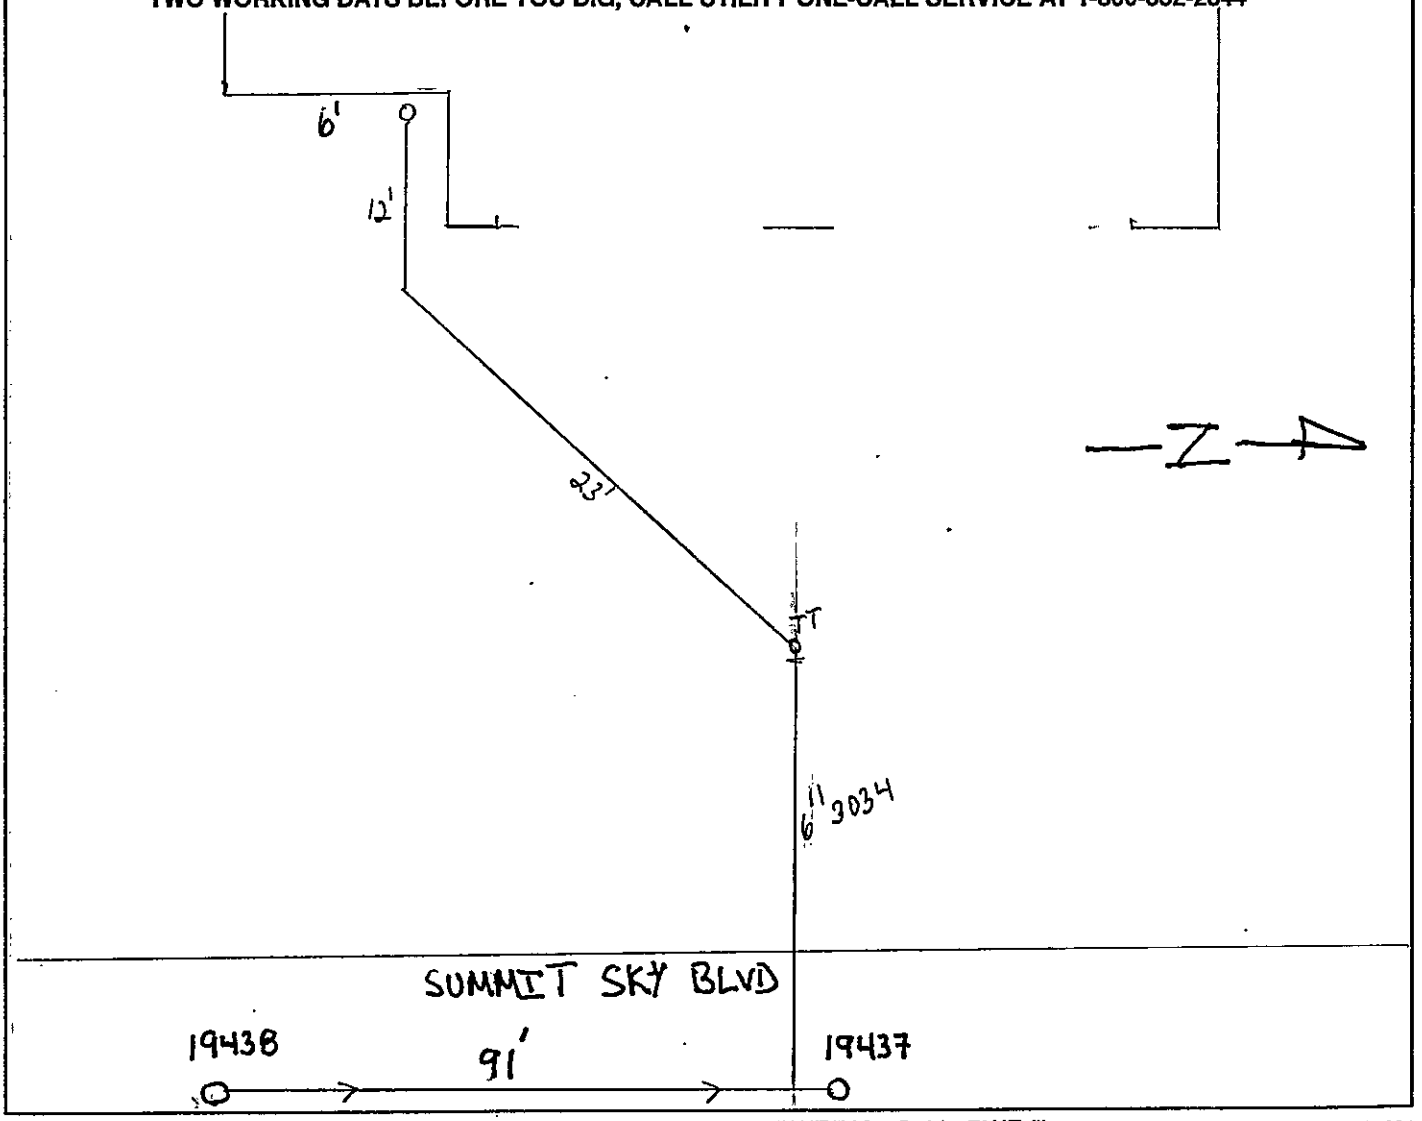
TWO WORKING DAYS BEFORE YOU DIG, CALL UTILITY ONE-CALL SERVICE AT 1-800-332-2344