67294

Location of Sewer Connection

Public Works
Engineering
City of Eugene
244 East Broadway
Eugene, OR 97401
(503) 687-5086

Property Information

Address 1566 John Day Dr.

Map and Tax Lot —— Owner Derrick Westover

Building Type: ☒ SFD ☐ Duplex ☐ Multi-Family ☐ Commercial ☐ Industrial

Permit Information

Permit No. 24-00719-01 Date of Issue 8-15-24 ☐ Right-of-Way Cut Permit Required ☐ Systems Development Charge

Contractor/Plumber Stapleton Ex. Pipe Material sch.40 Pipe Diameter 4"

Installation Date 9-6-24 Inspected By LaCasse

Permission granted to attach private sewer connection to public sewer in conformance to City standards and specifications.

Public Sewer Information

Inspected By LaCasse Segment No. 23144 (UPSTREAM) - 23145 (DOWNSTREAM) Contract No. ____
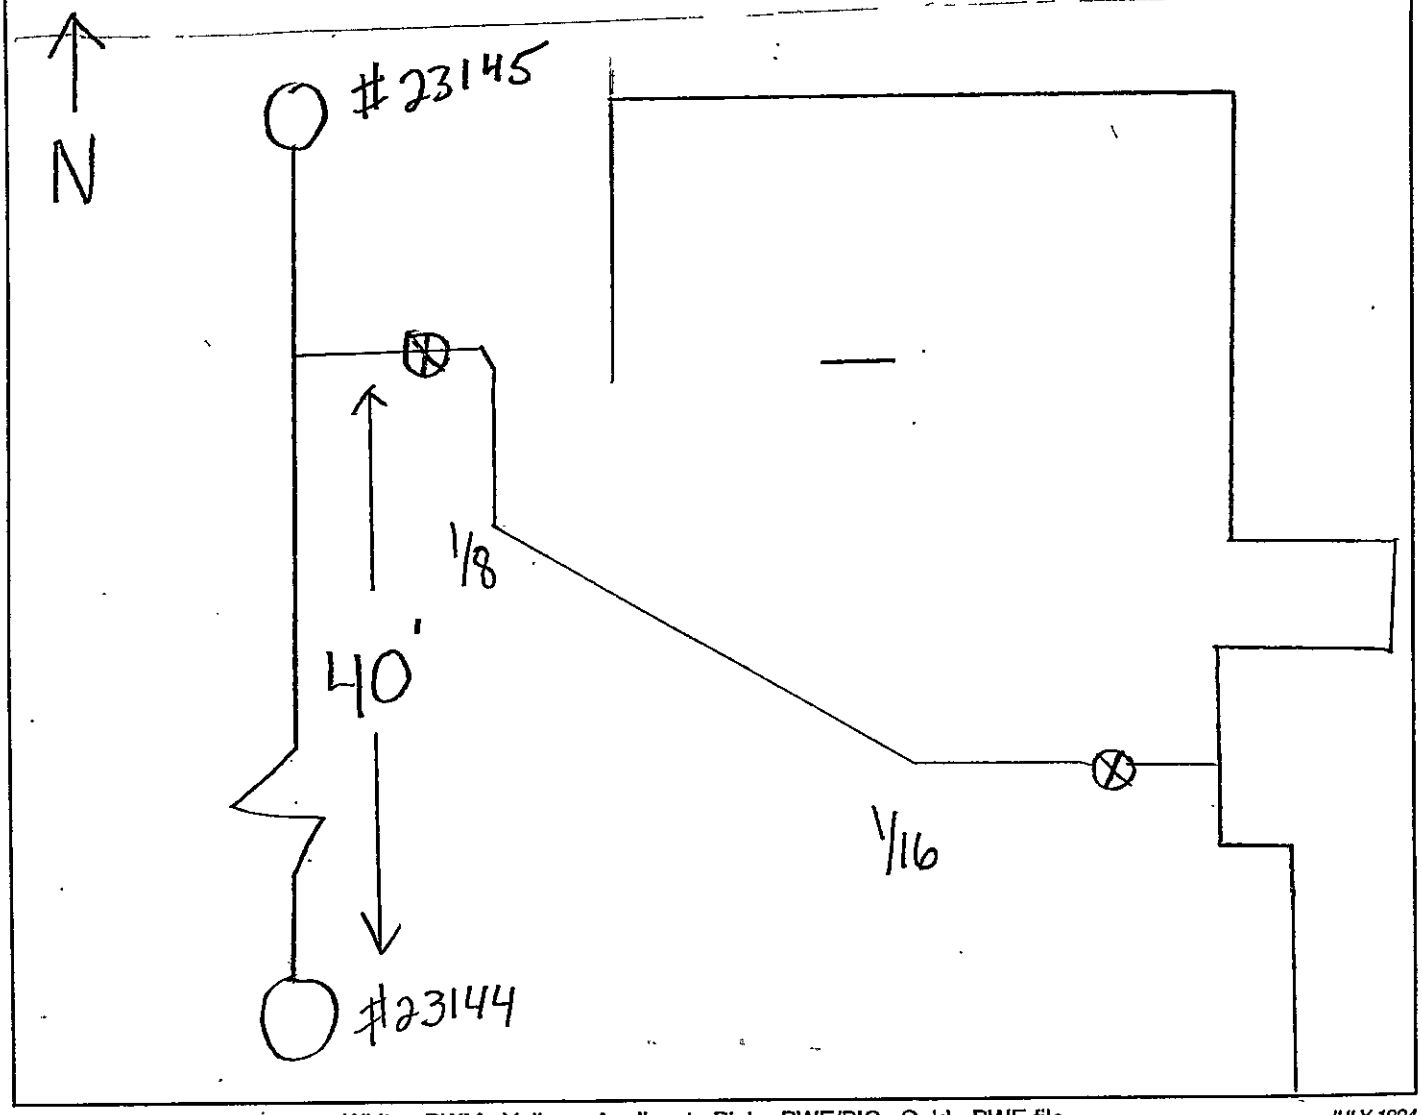
TWO WORKING DAYS BEFORE YOU DIG, CALL UTILITY ONE-CALL SERVICE AT 1-800-332-2344