67323

Location of Wastewater Connection

Public Works
Engineering
99 West 10th Avenue
Eugene, Oregon 97401
(541) 682-8400

Property Information

Address 2209 FAIRMOUNT

Map and Tax Lot _____ Owner _____

Building Type: ☒ SFD ☐ Duplex ☐ Multi-Family ☐ Commercial ☐ Industrial

Permit Information

☐ Right-of-Way Cut Permit Required

Permit No. _____ Date of Issue _____ ☐ Systems Development Charge

Contractor/Plumber DELTA CONSTRUCTION Pipe Material PVC Pipe Diameter 8"/6"

Installation Date 9/9/21 Inspected By BRETT WILHITE

Permission granted to attach private sewer connection to public sewer in conformance to City standards and specifications.

Public Wastewater Information Inspected by _____

Index Page No. _____ Segment No. _____ (UPSTREAM) --- _____ (DOWNSTREAM) Contract No. 900104

TWO WORKING DAYS BEFORE YOU DIG, CALL UTILITY ONE-CALL SERVICE AT 1-800-332-2344.

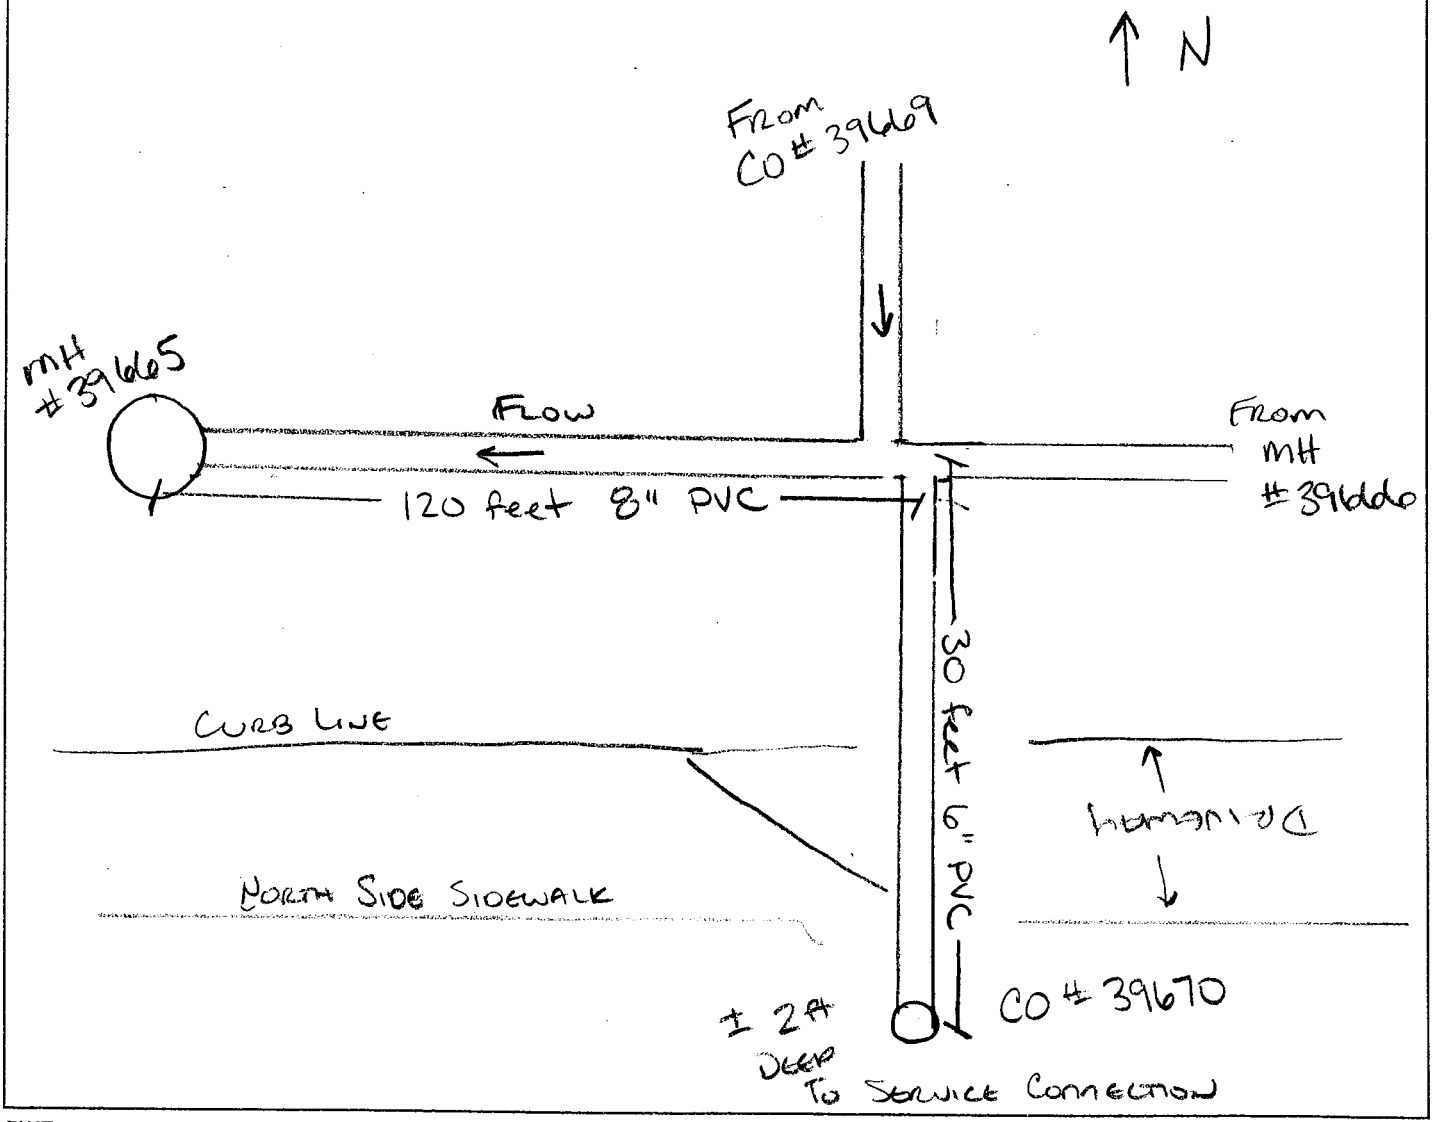

PWE 0992 White - PWM Yellow - Applicant Pink - PWE/PIC Gold - PWE File Rev. 0902