67327

Location of Wastewater Connection

Public Works
Engineering
99 West 10th Avenue
Eugene, Oregon 97401
(541) 682-8400

Property Information

Address 1910 19TH & 1911 VILLARD

Map and Tax Lot _____ Owner _____

Building Type: ☐ SFD ☒ Duplex ☐ Multi-Family ☐ Commercial ☐ Industrial

Permit Information ☐ Right-of-Way Cut Permit Required

Permit No. _____ Date of Issue _____ ☐ Systems Development Charge

Contractor/Plumber DELTA CONSTRUCTION Pipe Material C900 Pipe Diameter 6"

Installation Date 11/08/21 Inspected By BRET WILHITE (PWE)

Permission granted to attach private sewer connection to public sewer in conformance to City standards and specifications.

Public Wastewater Information Inspected by _____

Index Page No. _____ Segment No. _____ (UPSTREAM) --- _____ (DOWNSTREAM) Contract No. 900104
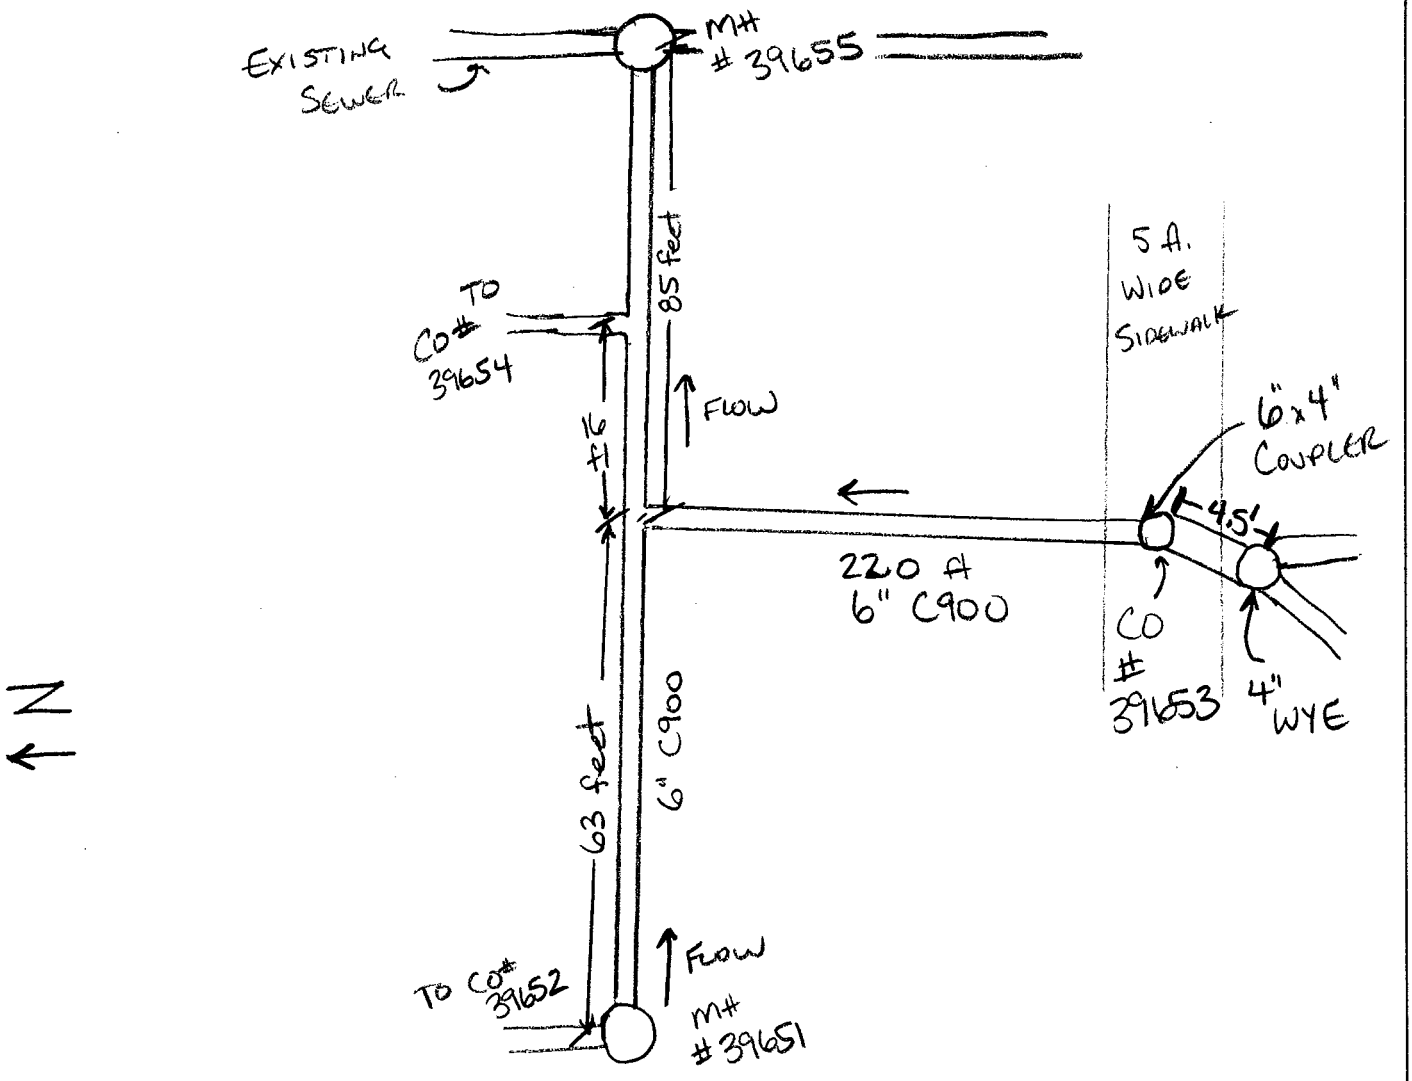
TWO WORKING DAYS BEFORE YOU DIG, CALL UTILITY ONE-CALL SERVICE AT 1-800-332-2344.