67310

Location of Sewer Connection

Public Works
Engineering
City of Eugene
244 East Broadway
Eugene, OR 97401
(503) 687-5086

Property Information

Address 237 WAITE ST

Map and Tax Lot _____ Owner _____

Building Type: ☒ SFD ☐ Duplex ☐ Multi-Family ☐ Commercial ☐ Industrial

Permit Information

☐ Right-of-Way Cut Permit Required
☐ Systems Development Charge

Permit No. 19-01948-01 Date of Issue 2-24-22

Contractor/Plumber DANCO Pipe Material SCH 40 PVC Pipe Diameter 4"

Installation Date 11-27-24 Inspected By REYNOLDS

Permission granted to attach private sewer connection to public sewer in conformance to City standards and specifications.

Public Sewer Information

Inspected By _____ Segment No. 8895 (UPSTREAM) - 9001 (DOWNSTREAM) Contract No. _____
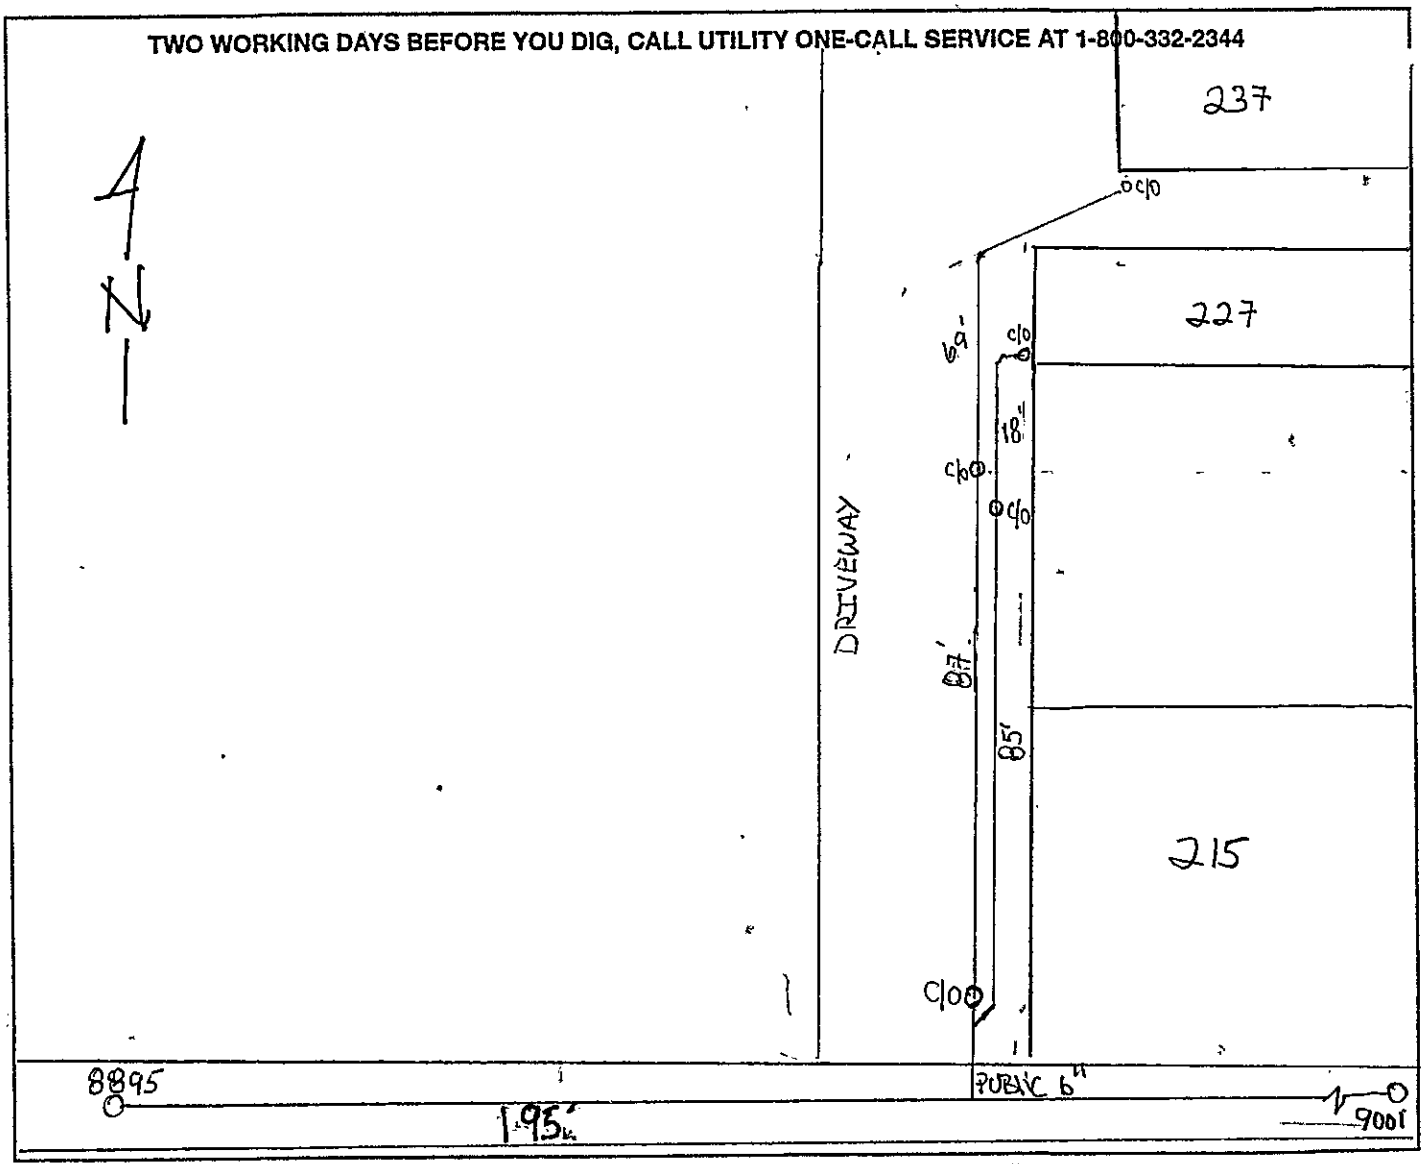
TWO WORKING DAYS BEFORE YOU DIG, CALL UTILITY ONE-CALL SERVICE AT 1-800-332-2344