67316

Location of Sewer Connection

Public Works
Engineering
City of Eugene
244 East Broadway
Eugene, OR 97401
(503) 687-5086

Property Information

Address 1504 Lake Dr.

Map and Tax Lot — Owner Jake Burnham

Building Type: ☐ SFD ☑ Duplex ☐ Multi-Family ☐ Commercial ☐ Industrial

Permit Information

Permit No. 24-00498-01 Date of Issue 4-29-24 ☐ Right-of-Way Cut Permit Required ☐ Systems Development Charge

Contractor/Plumber Jake Burnham Pipe Material Sch. 40 Pipe Diameter 4"

Installation Date 8-26-24 Inspected By LaCasse

Permission granted to attach private sewer connection to public sewer in conformance to City standards and specifications.

Public Sewer Information

Inspected By _____ Segment No. 46431 (UPSTREAM) – 46430 (DOWNSTREAM) Contract No. _____
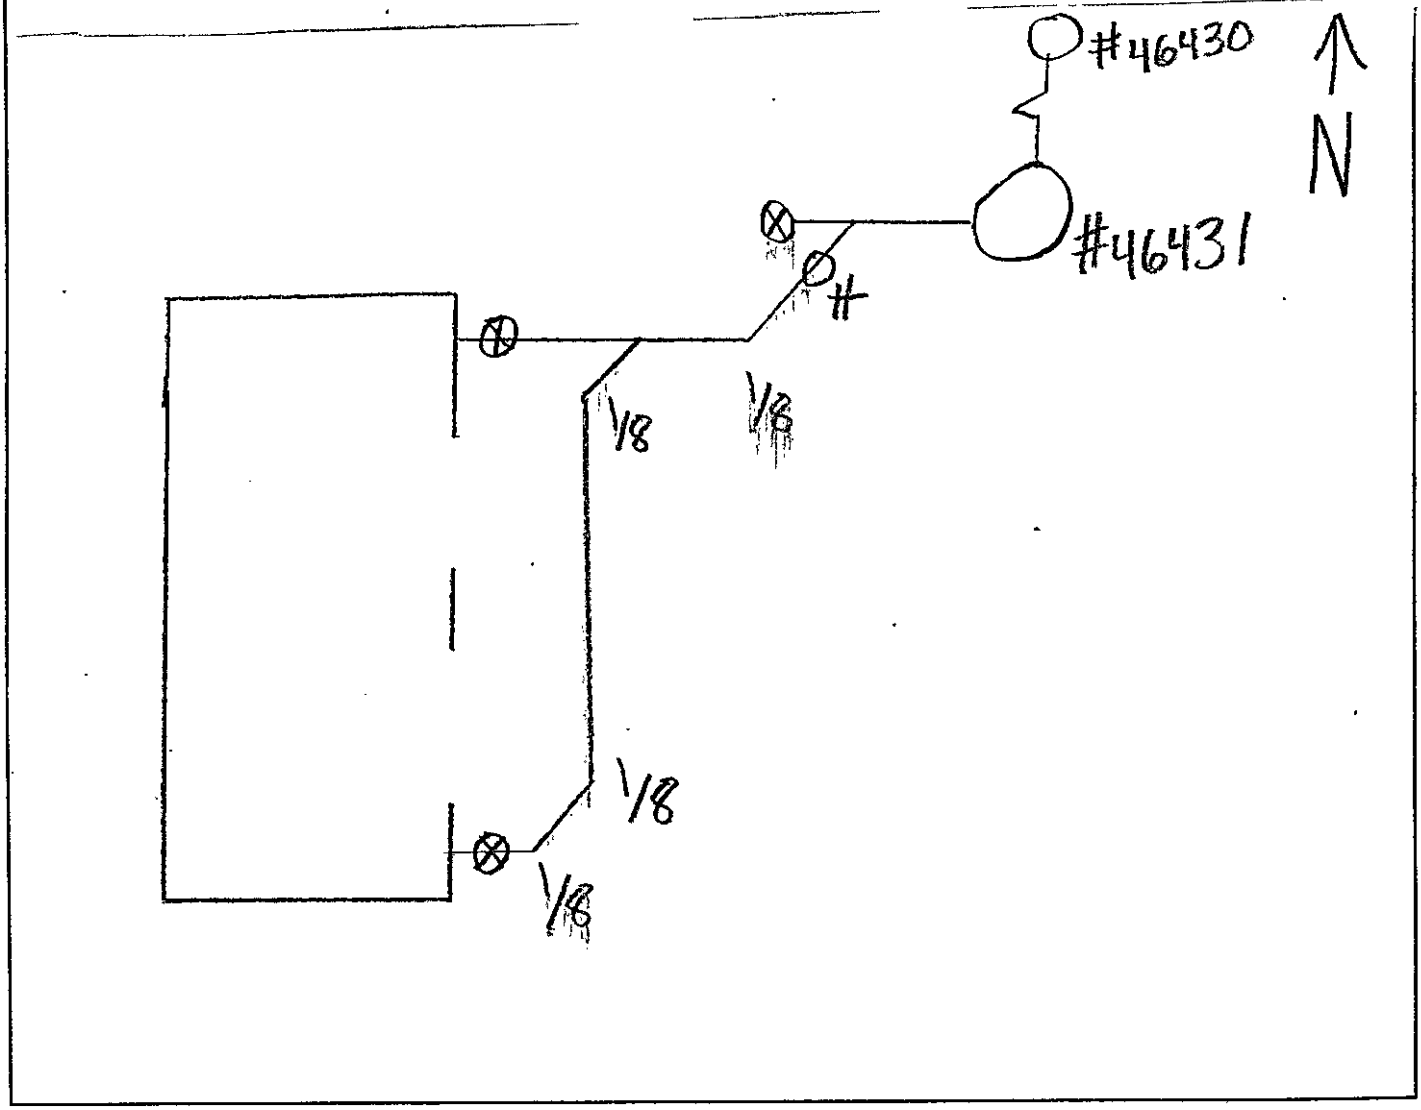
TWO WORKING DAYS BEFORE YOU DIG, CALL UTILITY ONE-CALL SERVICE AT 1-800-332-2344