4087

PUBLIC WORKS DEPARTMENT
BUILDING SEWER CONNECTION RECORD

TAX LOT 1 7 0 3 2 0 4 1 0 1 8 0 1 ADDRESS 1210 COBURG RD

OWNER _____ PLUMBER _____
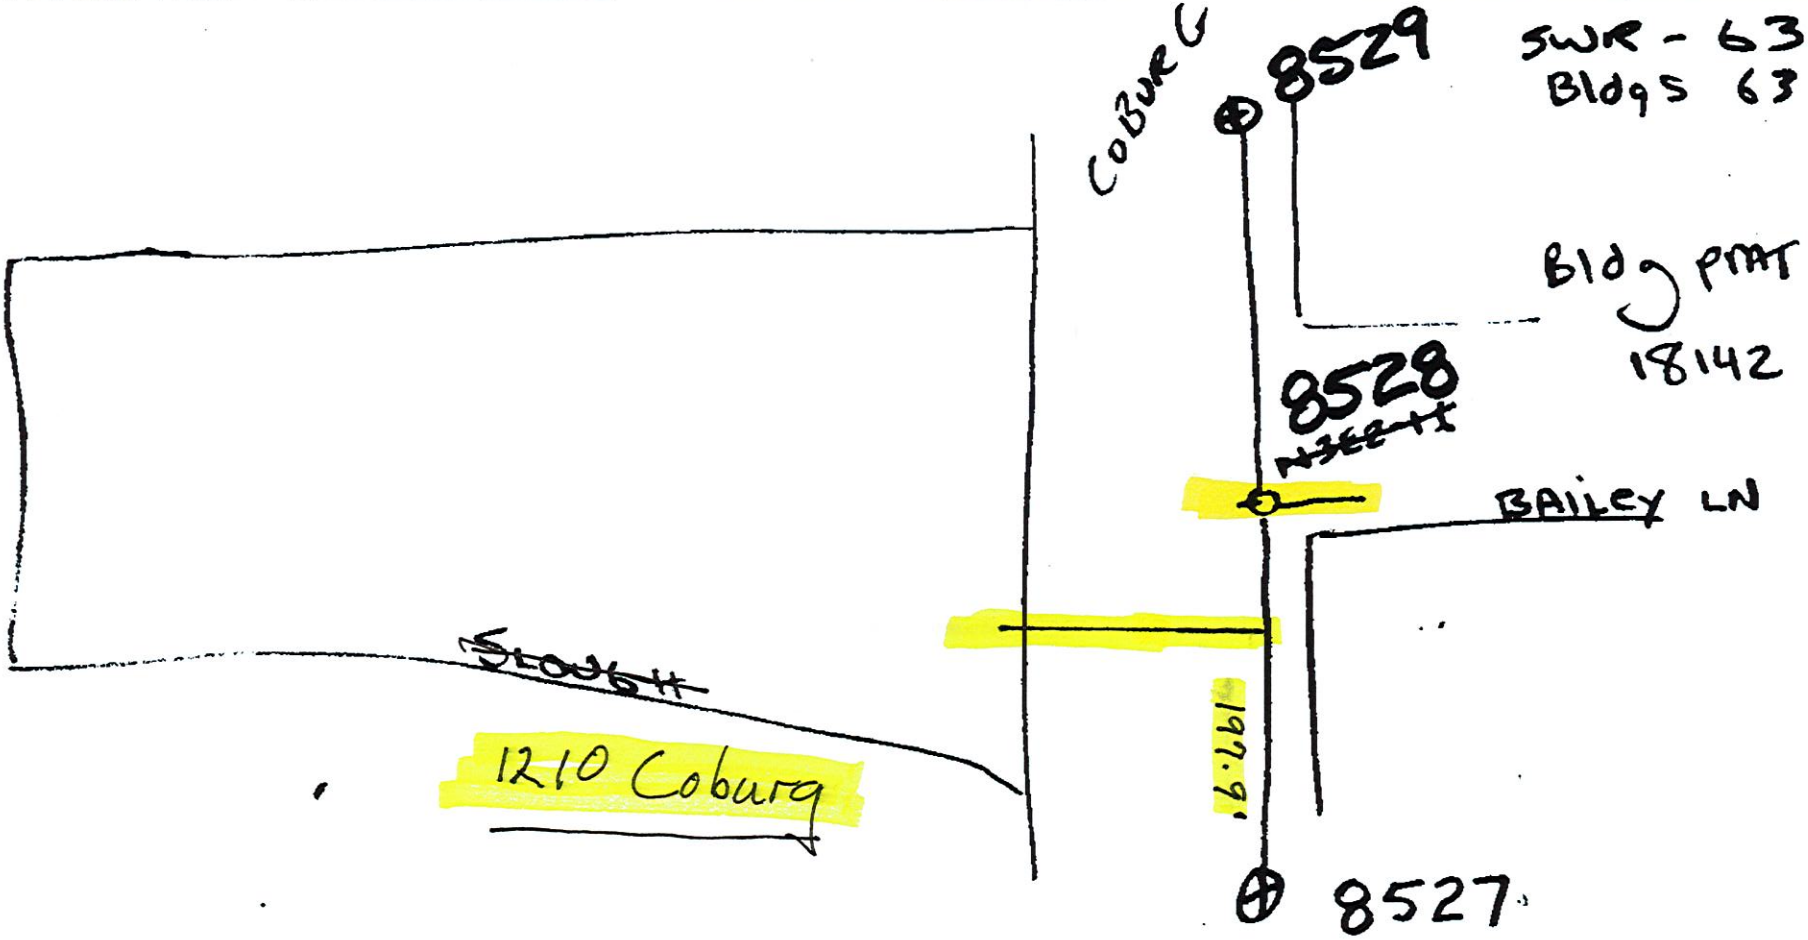
PERMIT NO. _____ BUILDING TYPE APARTMENTS DATE XX-XX 63