66395

Location of Wastewater Connection

SCANNED

Public Works Maintenance
1820 Roosevelt Blvd.
Eugene, Oregon 97402
(541) 682-4800

Property Information

Address 2569 Friendly st.

Map and Tax Lot — Owner Douglas Bovee

Building Type: ☑ SFD ☐ Duplex ☐ Multi-Family ☐ Commercial ☐ Industrial

Permit Information

Permit No. 19-06677-01 Date of Issue 9-16-19

Contractor/Plumber Pacific Plumbing Pipe Material Sch.40 Pipe Diameter 3,4"

☐ Right of Way Cut Permit Required ☐ System Development Charge

Installation Date 9-19-19 Inspected By LaCasse

Permission granted to attach private sewer connection to public sewer in conformance to City standards and specifications.

Public Wastewater Information Inspected By

Index Page No. 126A Segment No. 3580 (Upstream) 12775 (Downstream) Contract No.
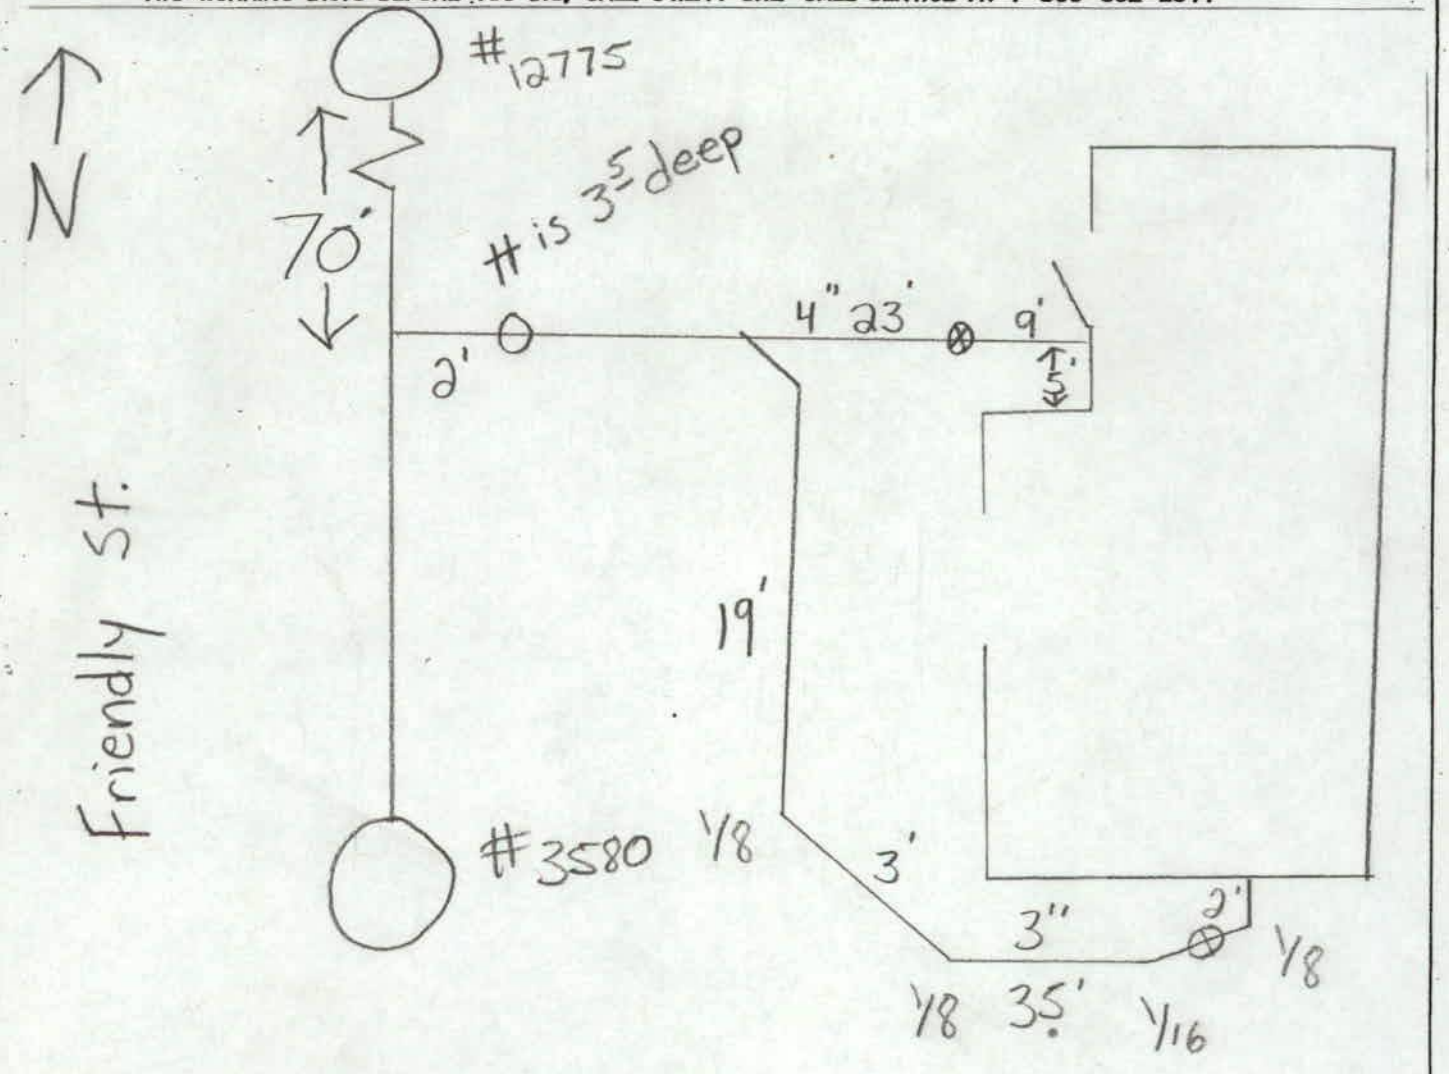
TWO WORKING DAYS BEFORE YOU DIG, CALL UTILITY ONE-CALL SERVICE AT 1-800-332-2344