66387

Location of Wastewater Connection

SCANNED

Public Works Maintenance
1820 Roosevelt Blvd.
Eugene, Oregon 97402
(541) 682-4800

Property Information

Address 2149 Dakota St.

Map and Tax Lot ——— Owner Lauren Antrosiglio

Building Type: ☑ SFD ☐ Duplex ☐ Multi-Family ☐ Commercial ☐ Industrial

Permit Information

Permit No. 19-02654-01 Date of Issue 9-6-19

Contractor/Plumber Gooden/Harrison Pipe Material Sch 40, 3034 Pipe Diameter 4"

☐ Right of Way Cut Permit Required ☐ System Development Charge

Installation Date 9-6-19 Inspected By LaCasse

Permission granted to attach private sewer connection to public sewer in conformance to City standards and specifications.

Public Wastewater Information

Inspected By ———

Index Page No. 62 Segment No. 6541 (Upstream) 6540 (Downstream) Contract No. ———
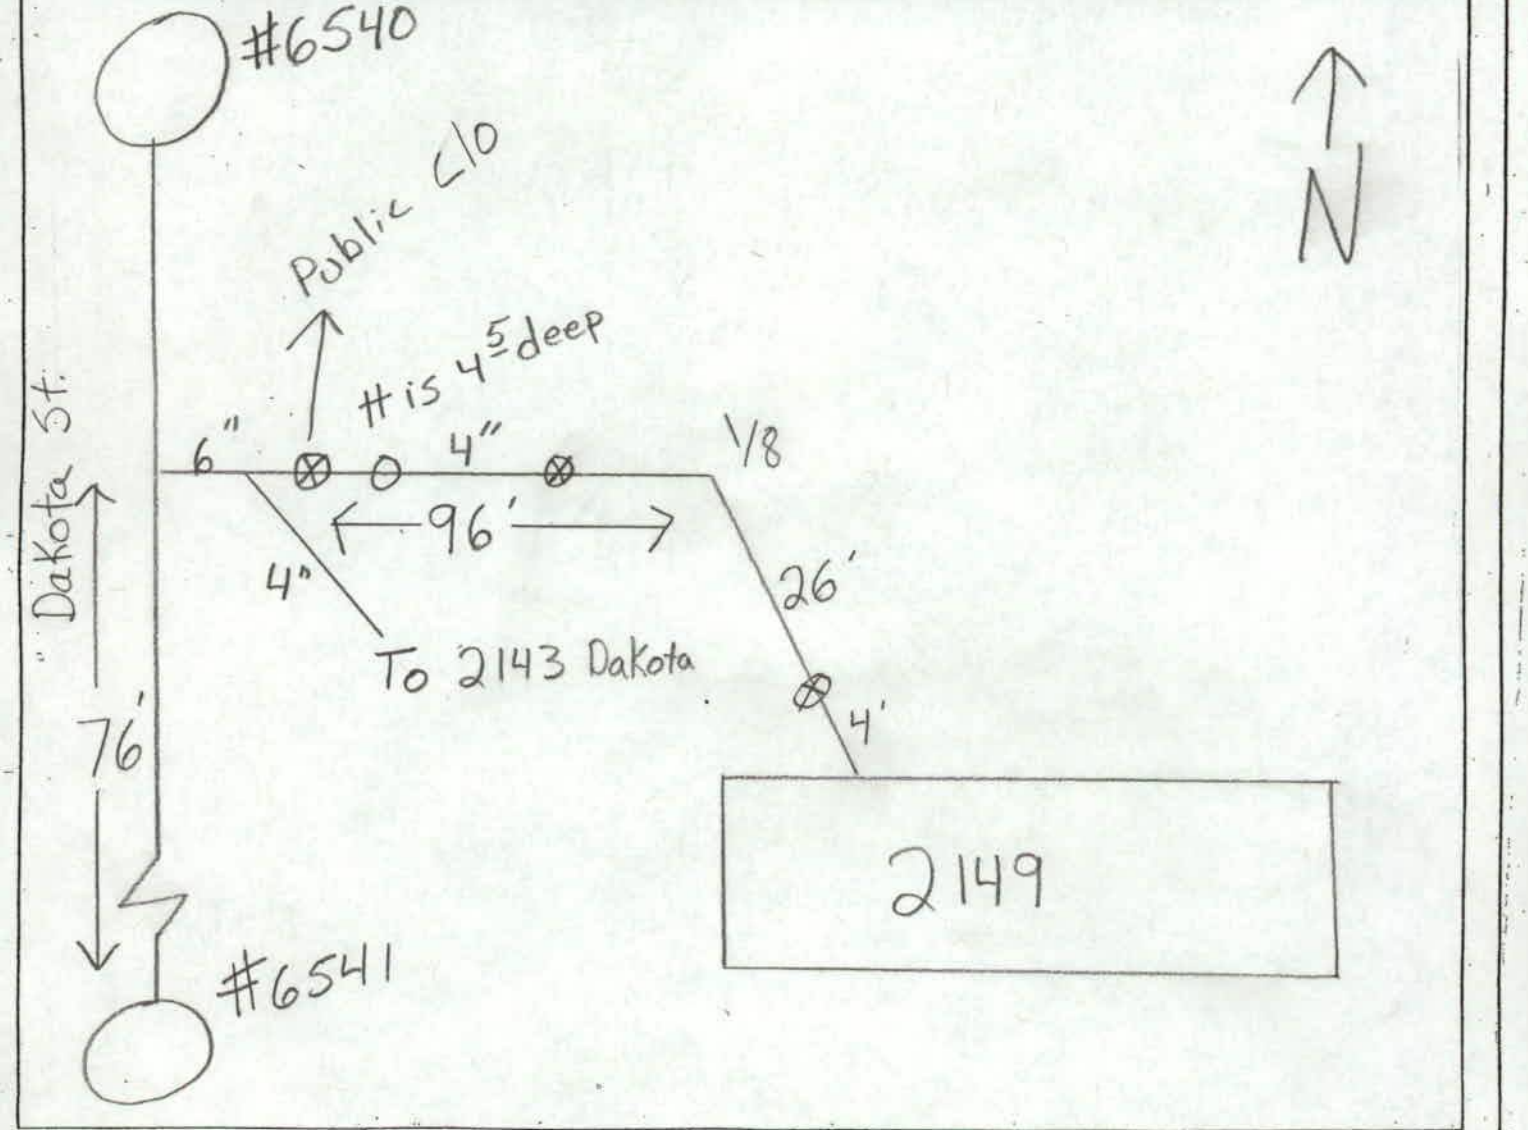
TWO WORKING DAYS BEFORE YOU DIG, CALL UTILITY ONE-CALL SERVICE AT 1-800-332-2344