Location of Wastewater Connection

66344

SCANNED

Public Works Maintenance
1820 Roosevelt Blvd.
Eugene, Oregon 97402
(541) 682-4800

Property Information

Address 1901 Elkhorn Dr.

Map and Tax Lot — Owner Jordan Iverson

Building Type: ☑ SFD ☐ Duplex ☐ Multi-Family ☐ Commercial ☐ Industrial

Permit Information

Permit No. 19-01034-01 Date of Issue 2-14-19

Contractor/Plumber JT's Excavation Pipe Material sch.40 Pipe Diameter 4"

☐ Right of Way Cut Permit Required ☐ System Development Charge

Installation Date 4-8-19 Inspected By LaCasse

Permission granted to attach private sewer connection to public sewer in conformance to City standards and specifications.

Public Wastewater Information Inspected By

Index Page No. 57 Segment No. 20593 (Upstream) 20591 (Downstream) Contract No.
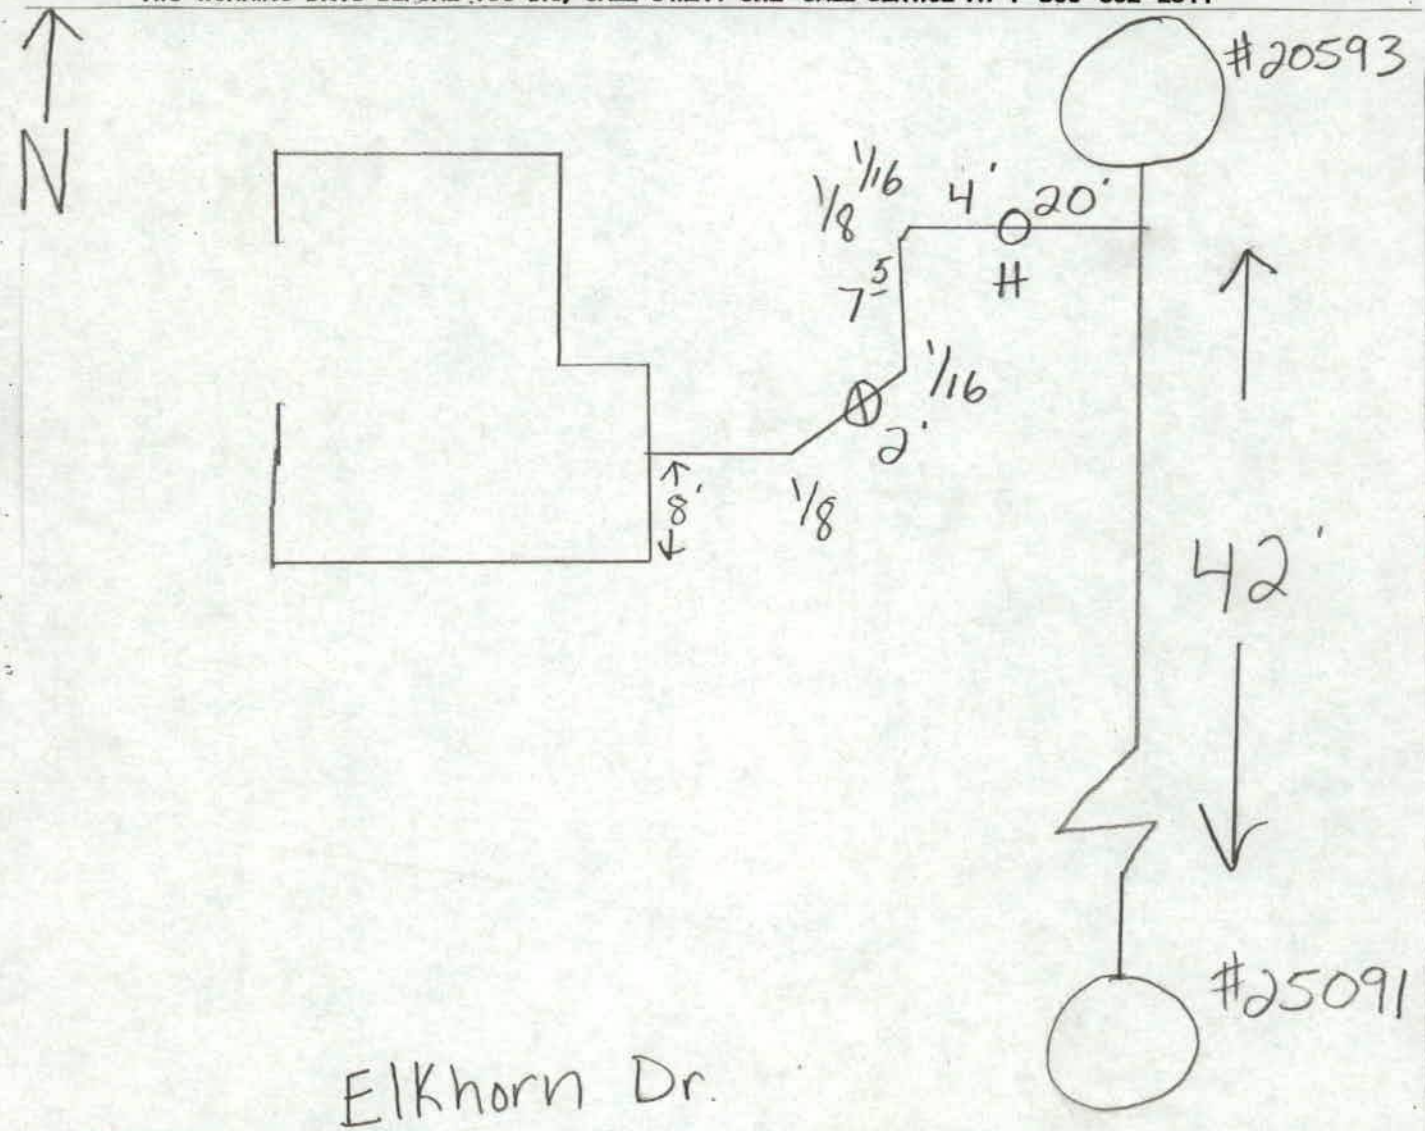
TWO WORKING DAYS BEFORE YOU DIG, CALL UTILITY ONE-CALL SERVICE AT 1-800-332-2344