67127

Location of Wastewater Connection

Public Works Maintenance
1820 Roosevelt Blvd.
Eugene, Oregon 97402
(541) 682-4800

Property Information

Address 4142, 4144, 4146, 4148 AVALON ST.

Map and Tax Lot _____ Owner _____

Building Type: ☐ SFD ☐ Duplex ☒ Multi-Family ☐ Commercial ☐ Industrial

Permit Information

Permit No. 23-03402-01 Date of Issue 9-06-23

Contractor/Plumber BRAUN Pipe Material SCH 40 PVC Pipe Diameter 4"

☐ Right of Way Cut Permit Required ☐ System Development Charge

Installation Date 11-21-23 Inspected By REYNOLDS

Permission granted to attach private sewer connection to public sewer in conformance to City standards and specifications.

Public Wastewater Information Inspected By _____

Index Page No. _____ Segment No. 13010 (Upstream) 7877 (Downstream) Contract No. _____
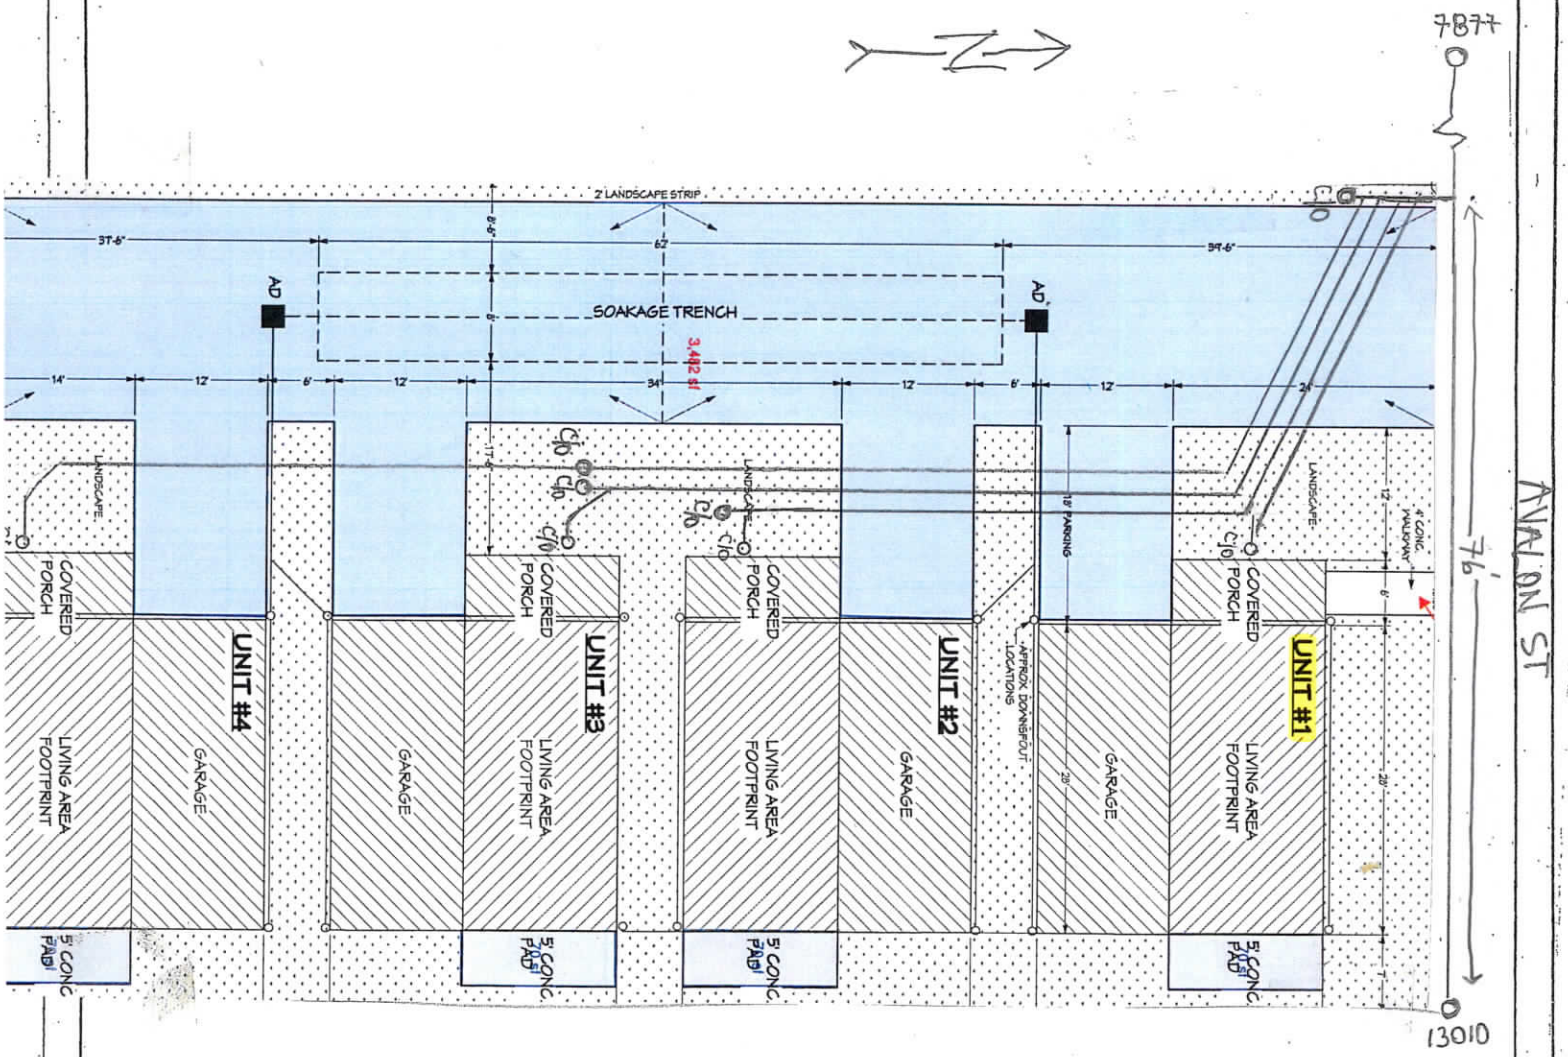
TWO WORKING DAYS BEFORE YOU DIG, CALL UTILITY ONE-CALL SERVICE AT 1-800-332-2344